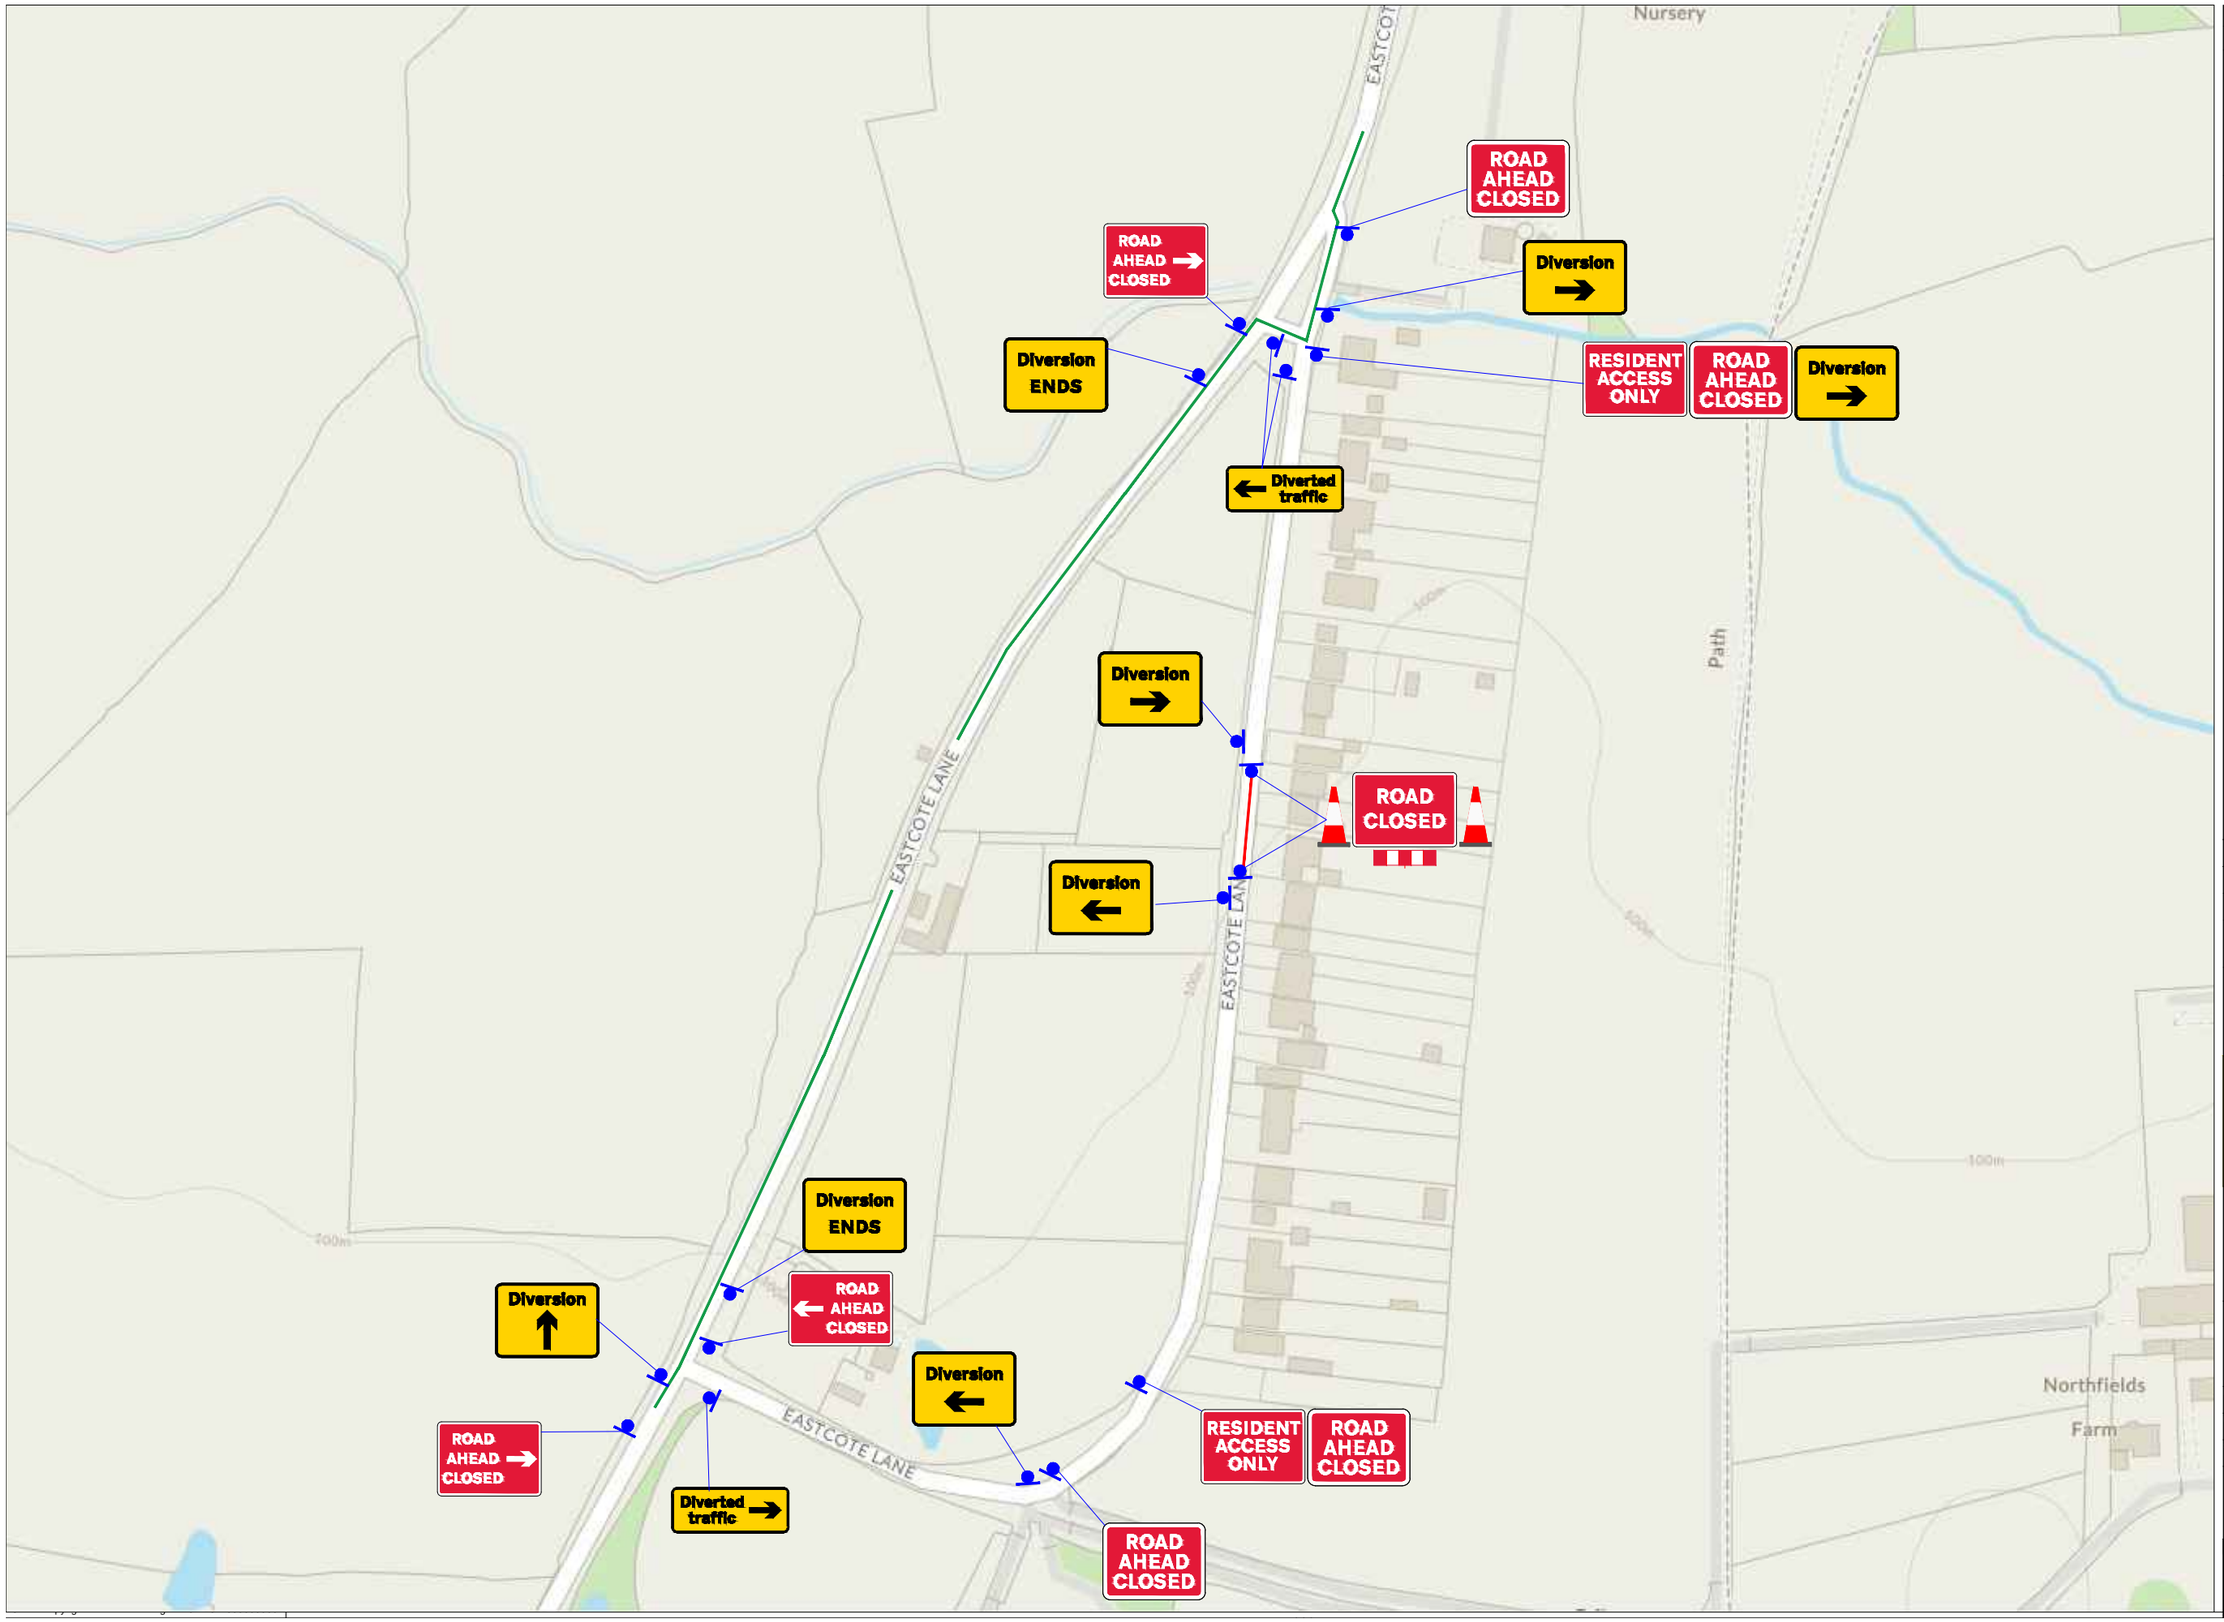

THIS DRAWING IS TO BE USED ONLY FOR THE PURPOSE OF ISSUE THAT IT WAS ISSUED FOR AND IS SUBJECT TO AMENDMENT.

EXCEPTIONAL RISKS RELATING TO THE WORKS ASSOCIATED WITH THIS DRAWING ARE IDENTIFIED BELOW.

CONSTRUCTION

RISK: XXX

NOTES

1. XXX

Minimum P.P.E requirements to be worn during installation: Hard Hats, Glasses, Gloves, Boots, High Visibility Clothing

Minimum requirements for ALL sign placement please follow instructions below without exception

- Minimum height 2.2m over footpath
- Minimum height 2.5m over cyclepath
- Minimum sideways clearence carriageway/Footpath 450mm
- Frames keep 1m clearence on footpath
- All frames must be sandbagged

Any issues not allowing you to follow regulations please contact the office or out of hours.

-	- / -	-	-
-	- / -	-	-
REVISION DETAILS	By / Check	Date	Suffix

Purpose of issue

Client: SEVERN TRENT

CHEVRON
A WORK-ZONE SAFETY COMPANY
Chevron
3 Thame Business Park
Wenman Road
Thame
OX9 3XA
Tel: 01844 354666
www.chevrontm.com

Project Title

XXXXXX
XXXXX
X:420001 Y:280060
Long Comms Pipe

Drawing Title

Eastcote Lane
Solihull
B92 0AS
12825732 (STW 859)

Designed	Drawn	Checked	Approved	Date
Mh	MH	JW	JW	23-06-2022

Internal Project No.	Suitability
PSxxxxx	-
Scale @ A3	**Volume**
NOT TO SCALE	TRAFFIC_MANAGEMENT

THIS DOCUMENT HAS BEEN PREPARED PURSUANT TO AND SUBJECT TO THE TERMS OF CHEVRON'S APPOINTMENT BY ITS CLIENT. CHEVRON ACCEPTS NO LIABILITY FOR ANY USE OF THIS DOCUMENT OTHER THAN BY ITS ORIGINAL CLIENT OR FOLLOWING CHEVRON'S EXPRESS AGREEMENT TO SUCH USE, AND ONLY FOR THE PURPOSES FOR WHICH IT WAS PREPARED AND PROVIDED.

Drawing Number

Project Code/PIN	Originator	Volume	Rev
HE000000	CHEV	TTM	Xxx
PO_XX_XX_X	DR	X 0001	
Location	Type	Role	Number